SSi

STANDARD DETAILS

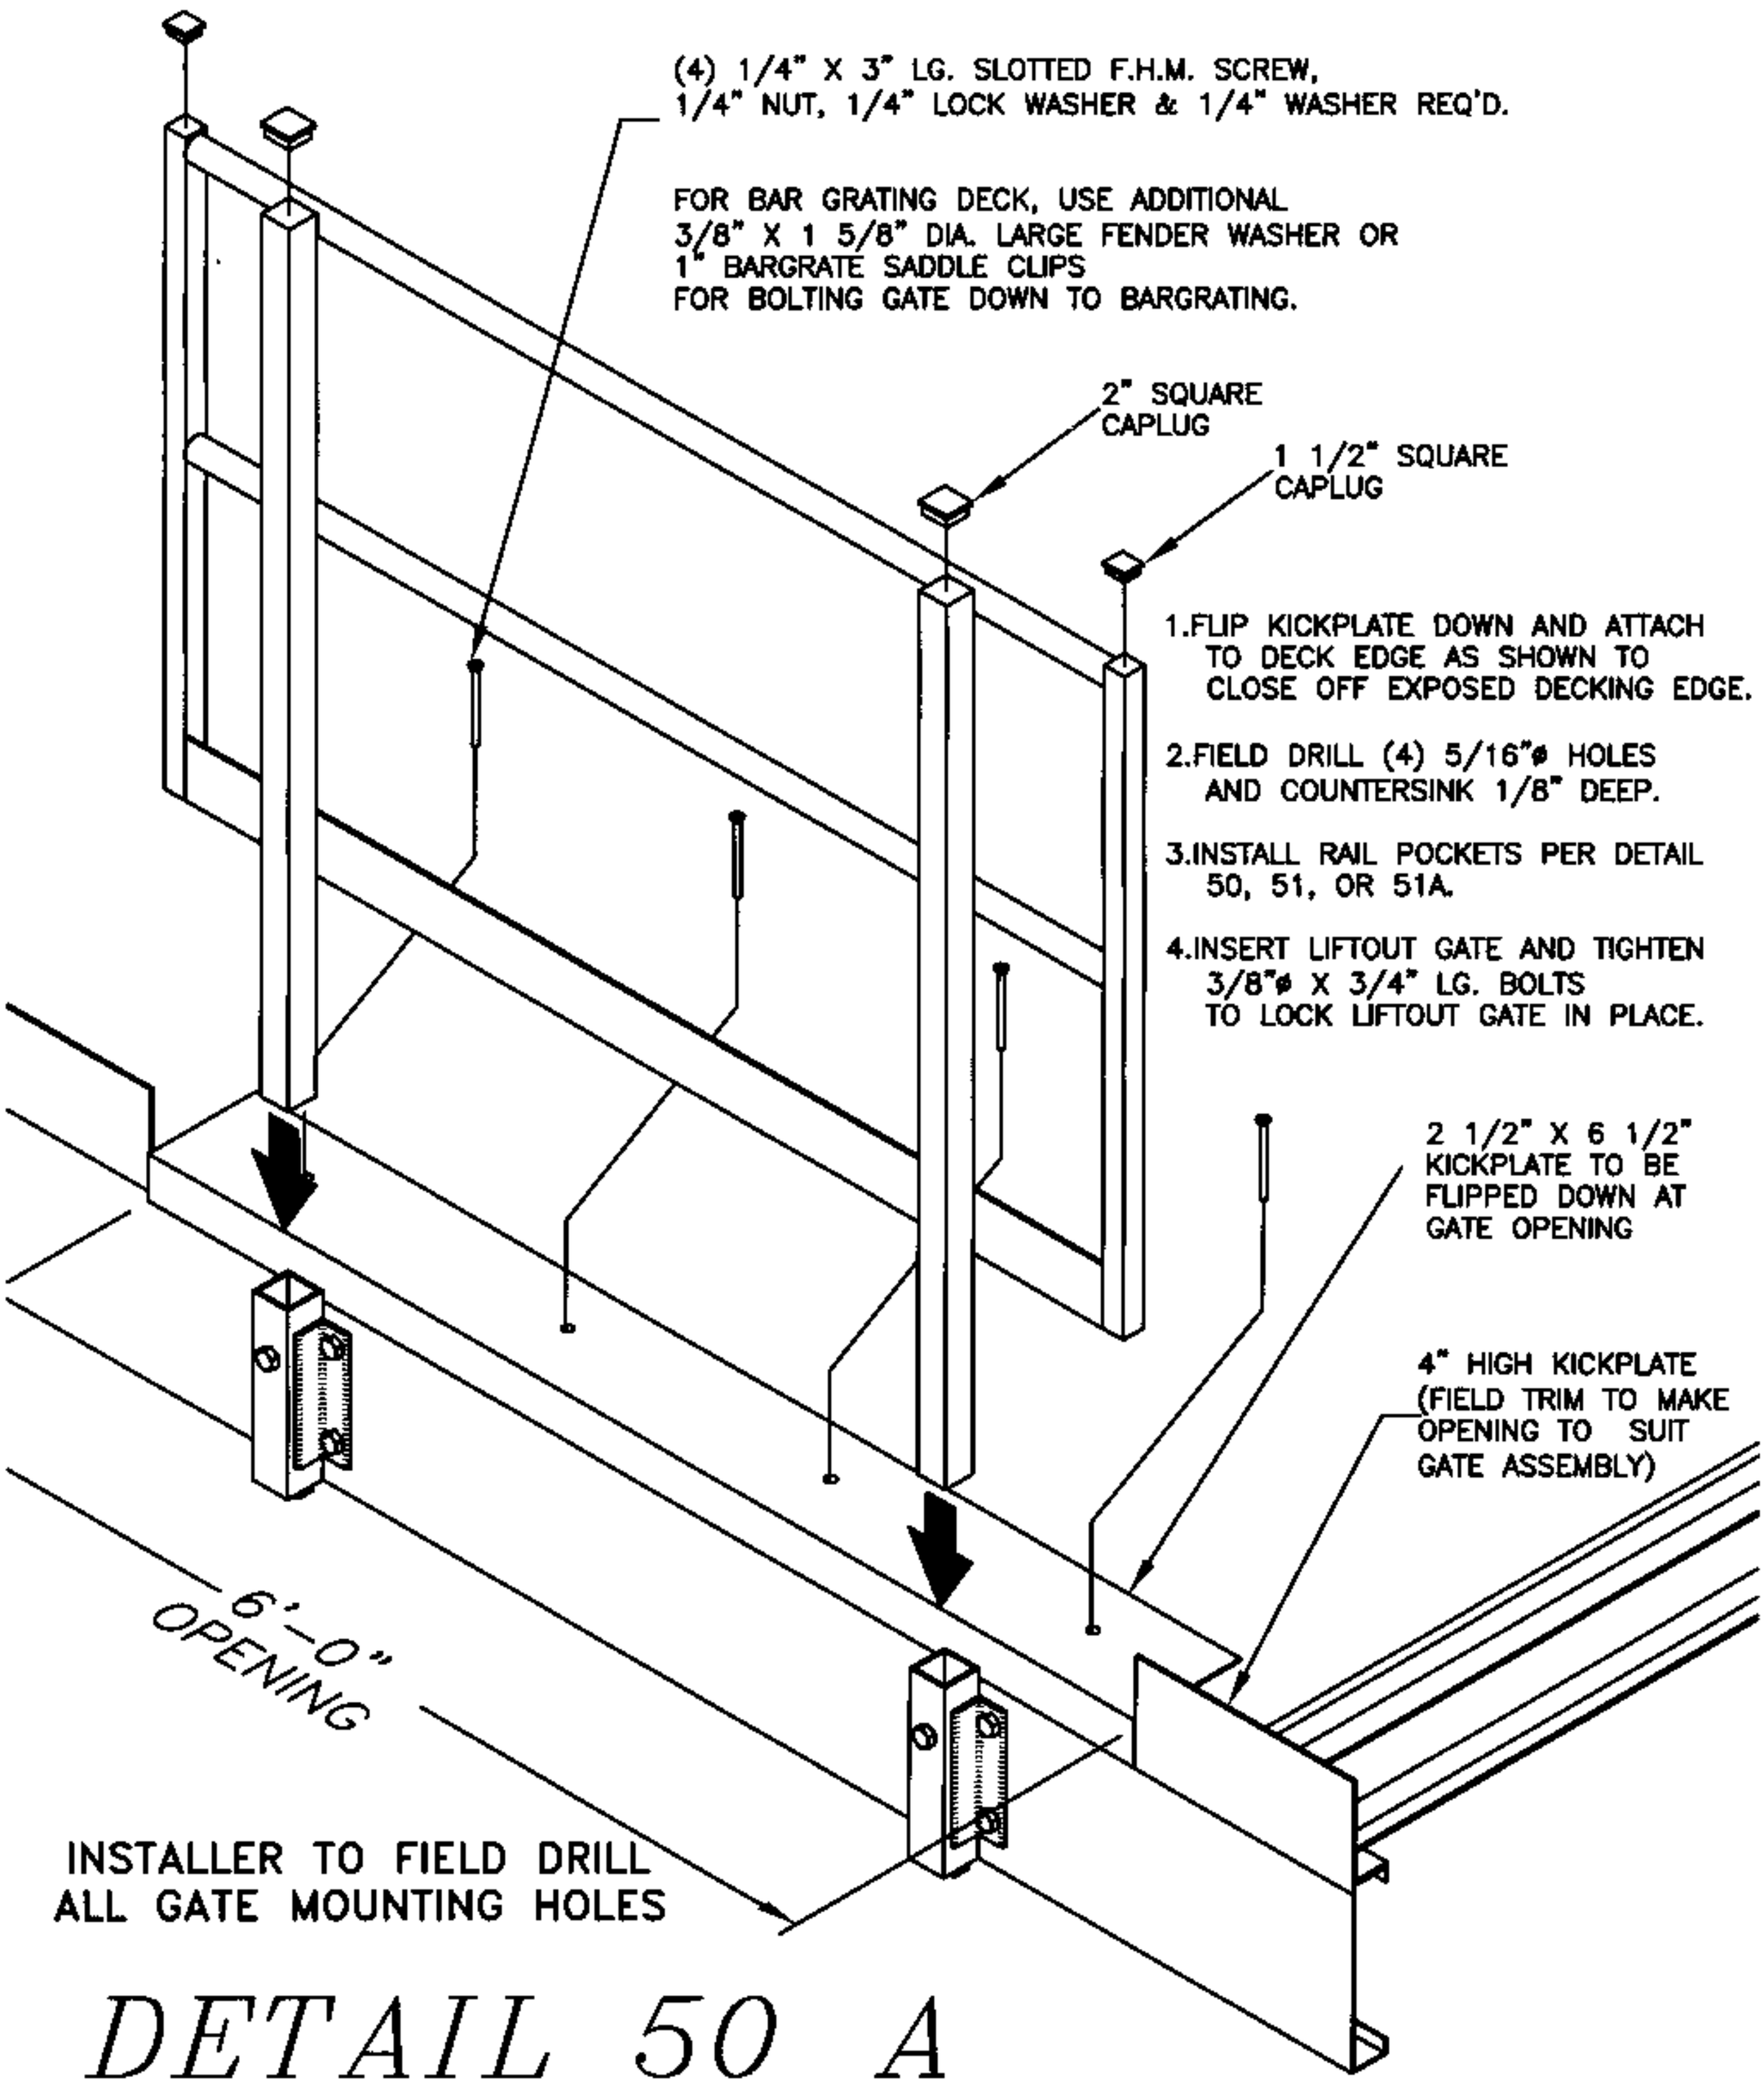

DETAIL 50 A

LIFTOUT GATE DETAIL (C-SECTION)