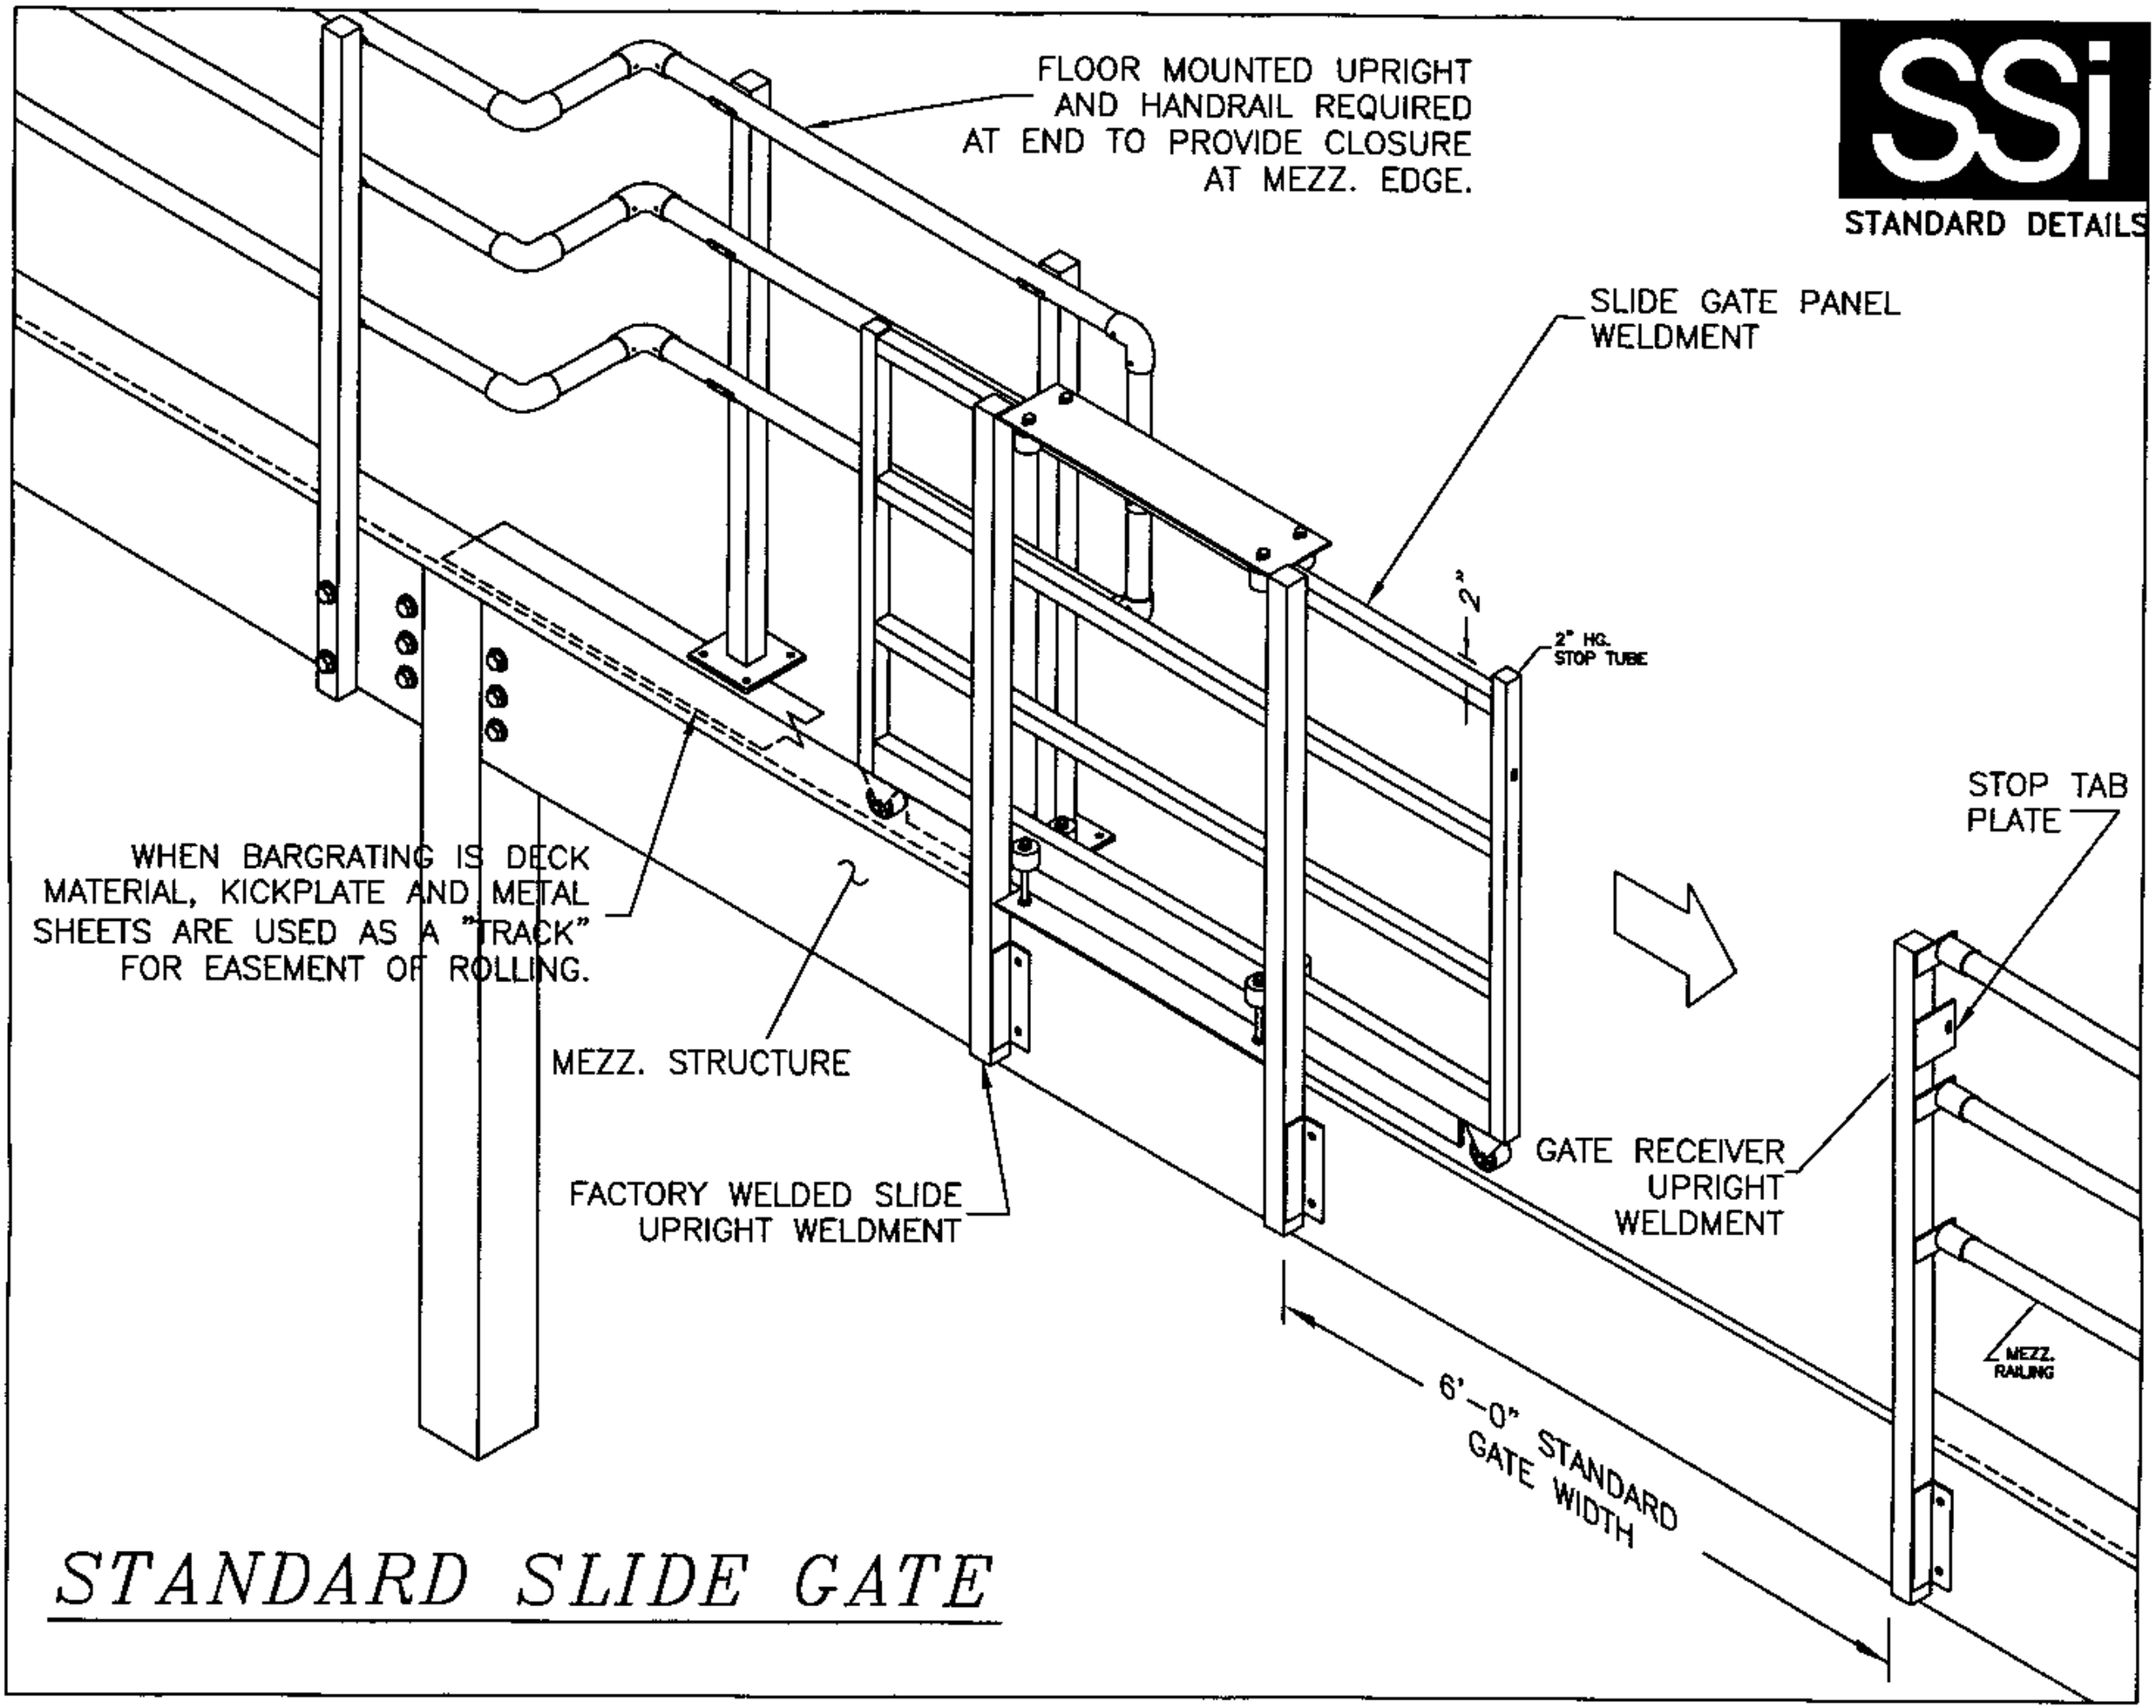

STANDARD SLIDE GATE